BUILDING 'A' SIDE ELEVATION

SCALE: 1/8"=1'-Ø"

BUILDING 'A' REAR ELEVATION

SCALE: 1/8"=1'-Ø"

BUILDING 'A' FRONT ELEVATION

SCALE: 1/8"=1'-Ø"

BUILDING 'A' SIDE ELEVATION

SCALE: 1/8"=1'-Ø"

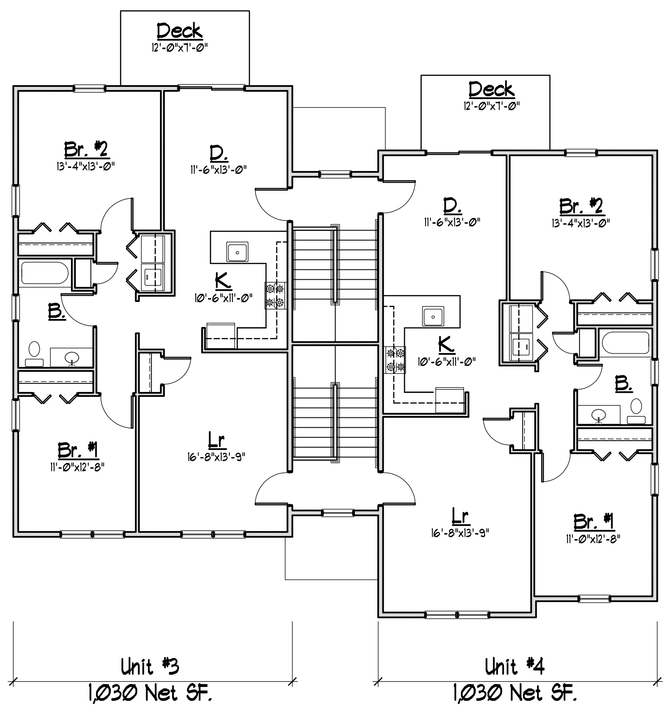

2,44Ø SF.
SECOND FLOOR PLAN

SCALE: 1/8"=1'-Ø"

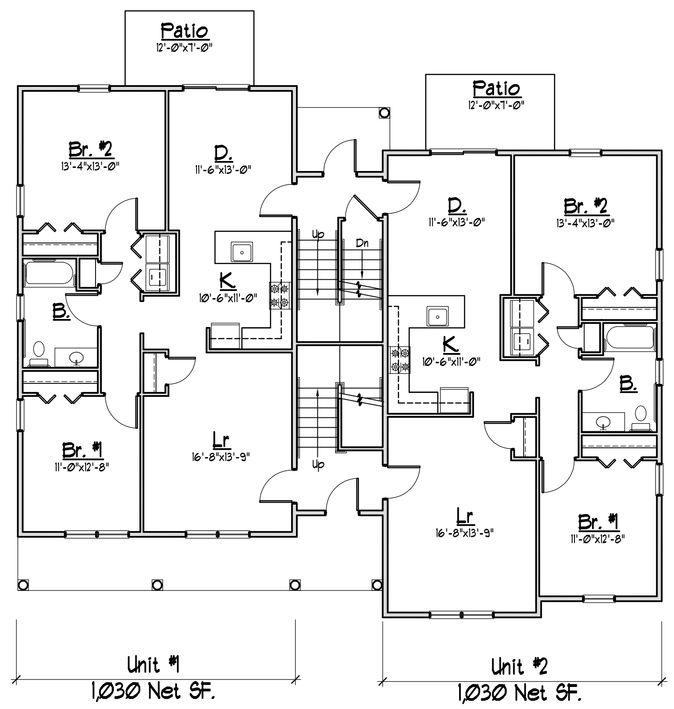

2,44Ø SF.
FIRST FLOOR PLAN

SCALE: 1/8"=1'-Ø"

BUILDING INFORMATION	
Floor	Gross S.F.
1st FLOOR	2,44Ø SF.
2nd FLOOR	2,44Ø SF
TOTAL	4,88Ø SF

UNIT SUMMARY INFORMATION			
Unit #	No. of Bedrooms	Net S.F.	HCP Accessible
UNIT #1	2-BEDROOM UNIT	1,Ø3Ø SF.	Yes
UNIT #2	2-BEDROOM UNIT	1,Ø3Ø SF.	Yes
UNIT #3	2-BEDROOM UNIT	1,Ø3Ø SF.	NO
UNIT #4	2-BEDROOM UNIT	1,Ø3Ø SF.	NO
TOTAL	4 2-BR UNITS	4,12Ø Net SF.	

Crosskey Architects
LLC
Architecture Planning Interiors
One Union Place, Hartford, CT 06103
T: (860)724-3000 F: (860)724-3013

ALLEN-O'NEILL HOMES
NOROPTON AVENUE, DARIEN, CT

DARIEN HOUSING AUTHORITY
2 RENSHAW RD., DARIEN, CT

Drawn: DG
Date: Oct. 14, 2008
Revisions

Building 'A'
Floor Plans &
Elevation

A-1

Copyright © 2008